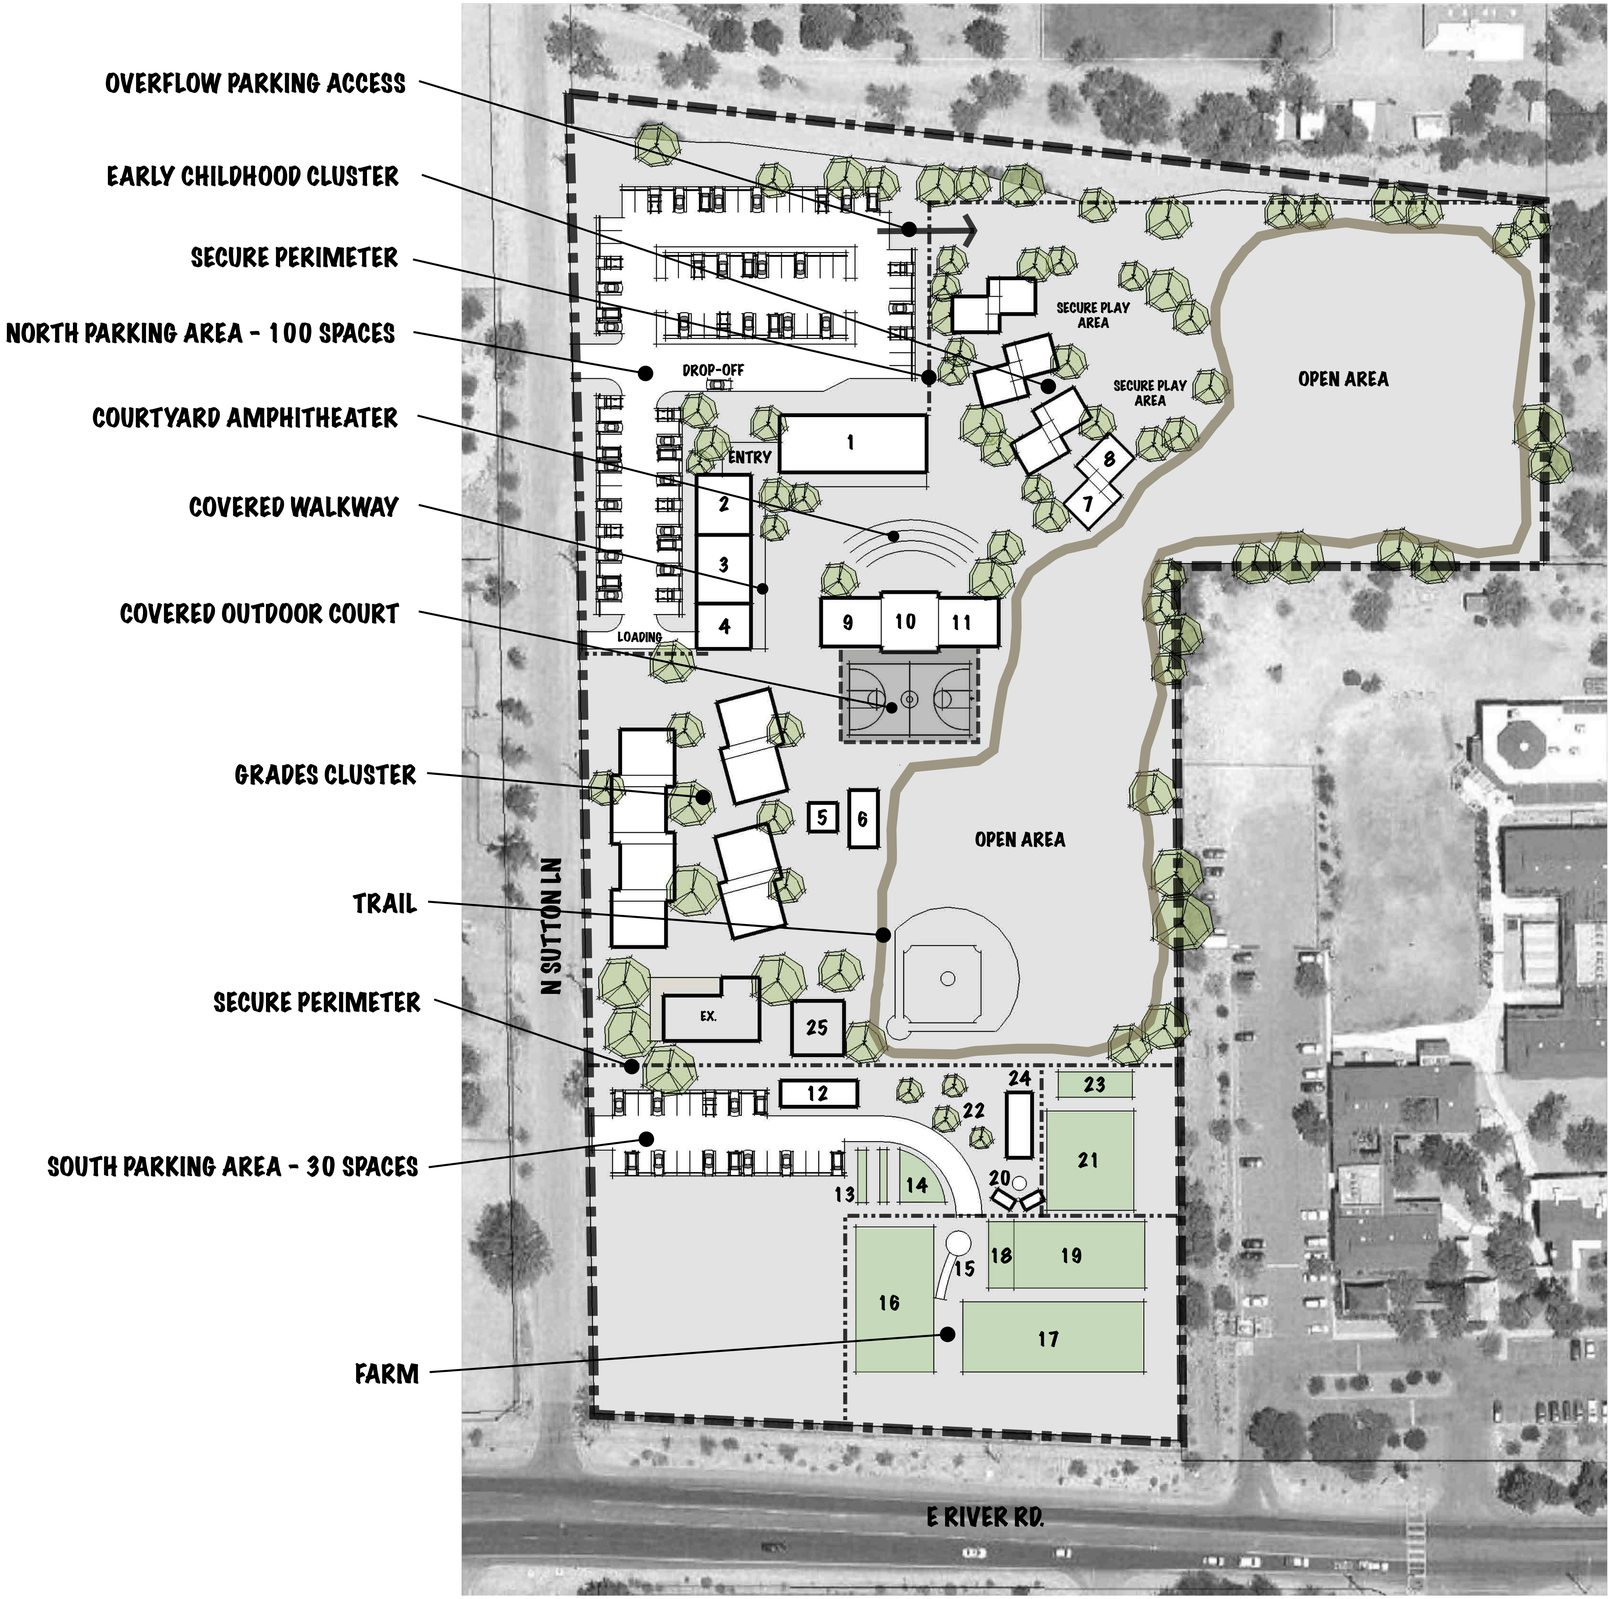

KEY:

1 ADMINISTRATION / CAFE / GIFT STORE
2 LIBRARY
3 ART / WOODWORK / GRADES AFTERCARE
4 TEACHING KITCHEN
5 BATHROOMS / CUBBIES
6 RAMADA
7 PLAY GROUP ROOM
8 E.C. AFTERCARE
9 MUSIC
10 STAGE / DANCEFLOOR
11 ATHLETICS / EURYTHMY
12 STABLES
13 COMPOST / TRENCH
14 COMPOST PILES
15 TALAPIA POND & FLOW FORM
16 PUMPKIN / GRAIN
17 EXISTING BEDS
18 ADDITIONAL BEDS
19 EXISTING BEDS
20 OVEN / SHADE STRUCTURES
21 EXISTING BEDS
22 ORCHARD
23 EXPANDED EDUCATION BEDS
24 GREEN HOUSE
25 FARM FACILITIES (EXISTING STRUCTURE)

PARKING - PHASE 1A:

2 PER 3 EMPLOYEES: 8 X (2/3) = 6
1 PER 8 STUDENTS: 64 X (1/8) = 8

TOTAL: 14 REQUIRED
36 PROVIDED

PARKING OVERALL:

2 PER 3 EMPLOYEES: 30 X (2/3) = 20
1 PER 8 STUDENTS: 96 X (1/8) = 12 (EARLY CHILDHOOD)
200 X (1/8) = 25 (GRADES)

TOTAL: 57 REQUIRED
130 PROVIDED (100 NORTH LOT + 30 SOUTH LOT)

N

REVISIONS

TUCSON
WALDORF SCHOOL

MASTER PLAN | 1

6-2-10

cdg ARCHITECTS
2102 N. COUNTRY CLUB ROAD #9
TUCSON, ARIZONA 85716
(520) 629-9752 / (520) 798-3341 F
www.cdg-architects.com